

THE NETHER

BY JENNIFER HAILEY

PRODUCTION TEAM

DIRECTOR:
FRANK BLACKMORE
SCENIC DESIGNER:
FRANK BLACKMORE


THE DESIGNER IS RESPONSIBLE FOR THE VISUAL ASPECTS OF THE PRODUCTION ONLY, AND THE SPECIFICATION OF THE DESIGNERS DESIGNS RELATE SOLELY TO THE APPEARANCE OF THE DESIGN AND NOT TO MATTERS OF SAFETY. THE DESIGNER AGREES TO MAKE PROMPT CORRECTING ALTERATIONS TO ANY SPECIFICATIONS FOUND TO BE INCOMPATIBLE WITH PROPER SAFETY PRECAUTIONS.

HUNT ARMORY

DATE: 4/21/19
SCALE: 1/8" = 1'


OVERALL GROUNDPLAN

PAGE #

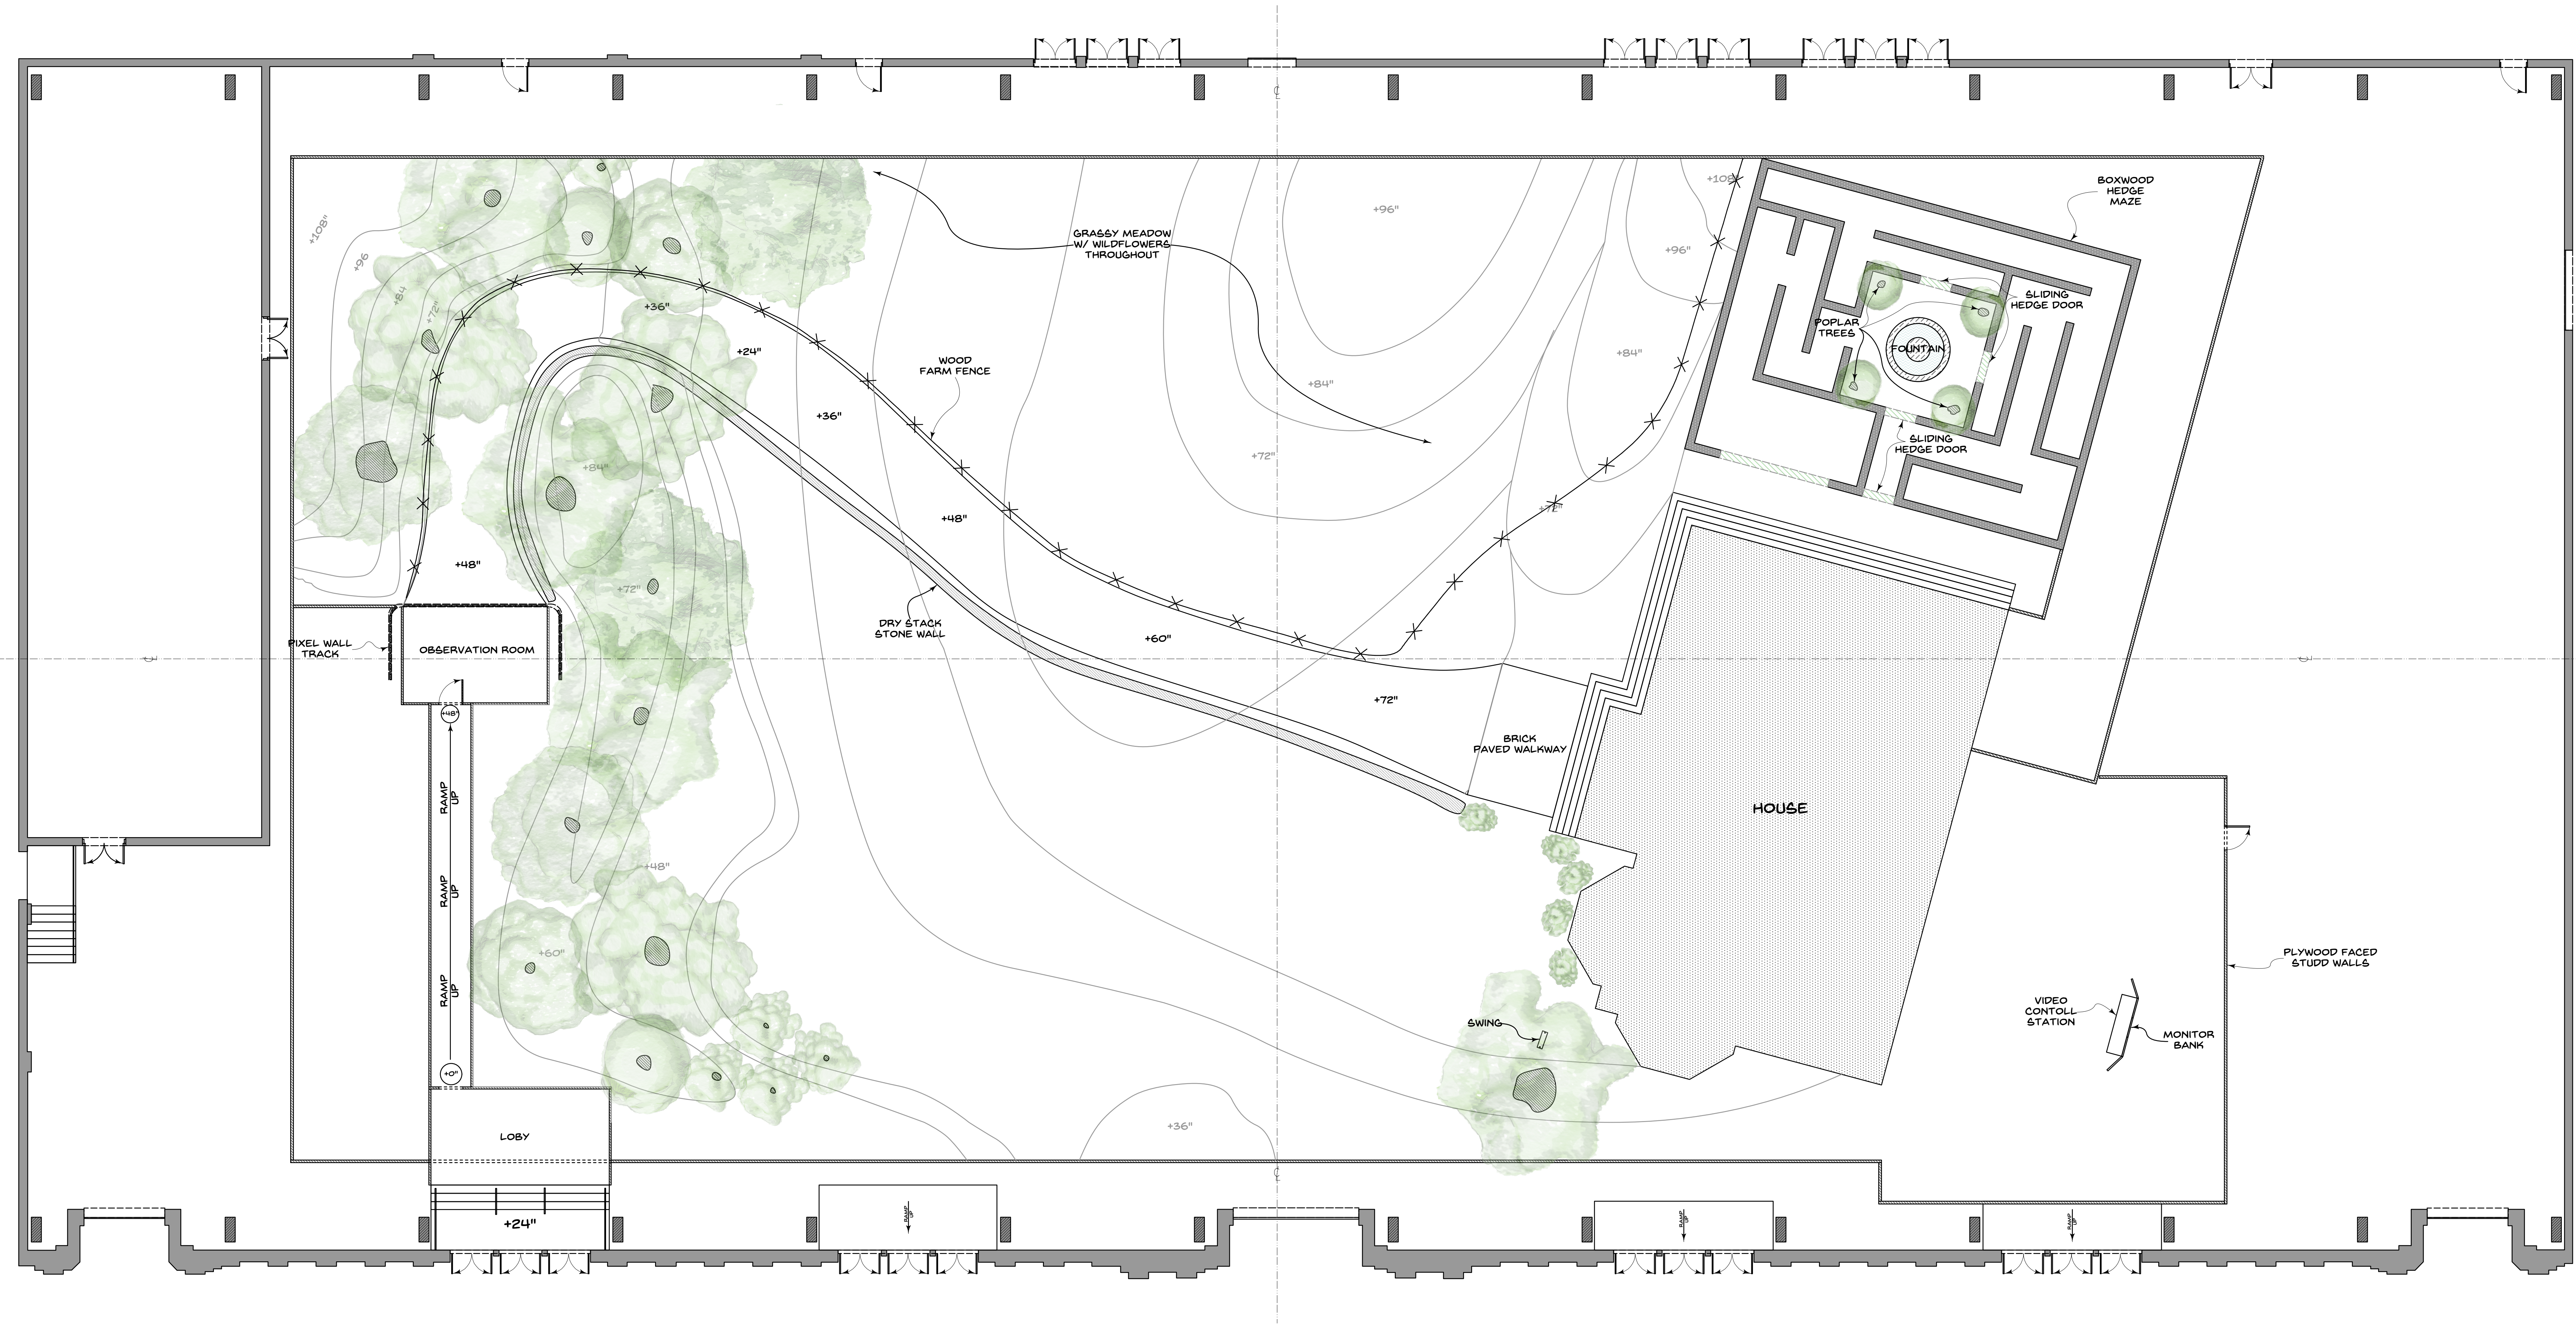

NOTE:

- ALL NATURE SCENEY IS TO BE MADE OF ARTIFICIAL MATERIALS
- TREES SHOULD BE FIBERGLASS WITH PLASTIC LEAVES
- GRASS IS ARTIFICIAL TURF
- STONE WALL IS CARVED POLYFOAM
- WOOD FENCE IS STEEL AND FIBERGLASS
- ALL ITEMS SHOULD HAVE HYPER-REALISTIC PAINT TREATMENT WITH SLIGHTLY ACCENTED COLORS

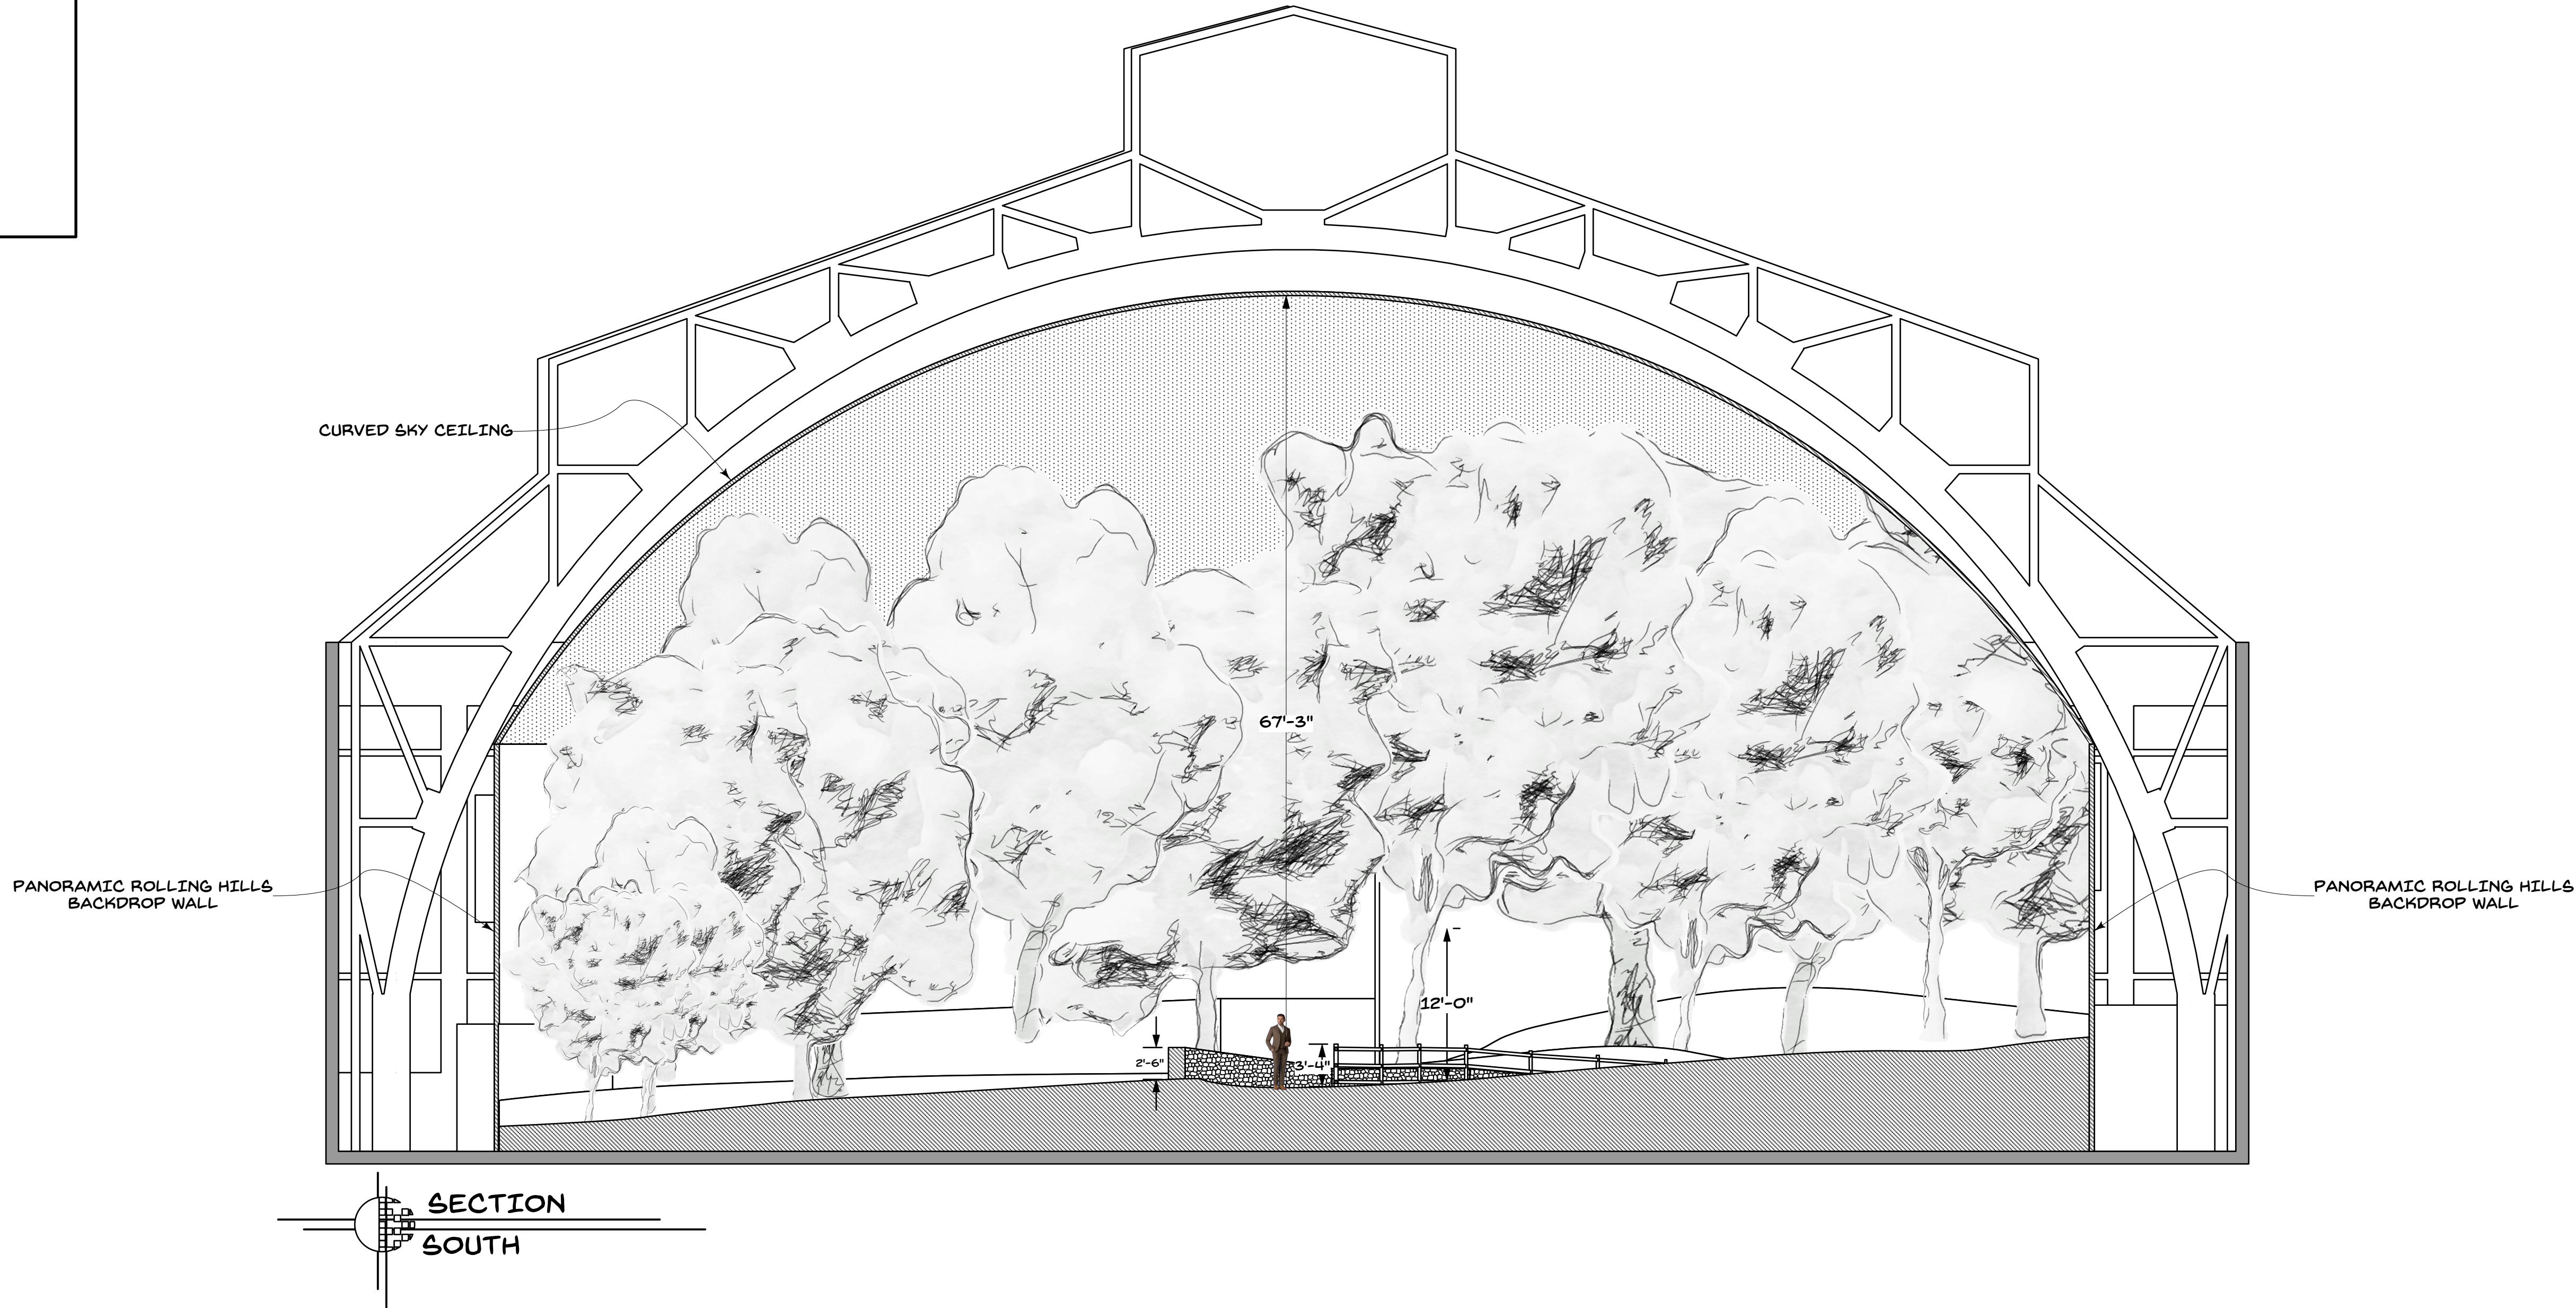

BLACKMORE
FRANK

THE NETHER

BY JENNIFER HAILEY

PRODUCTION TEAM

DIRECTOR:
FRANK BLACKMORE

SCENIC DESIGNER:
FRANK BLACKMORE

THE DESIGNER IS RESPONSIBLE FOR THE VISUAL ASPECTS OF THE PRODUCTION ONLY, AND THE SPECIFICATION OF THE DESIGNERS DESIGNS RELATE SOLELY TO THE APPEARANCE OF THE DESIGN AND NOT TO MATTERS OF SAFETY. THE DESIGNER AGREES TO MAKE PROMPT CORRECTING ALTERATIONS TO ANY SPECIFICATIONS FOUND TO BE INCOMPATIBLE WITH PROPER SAFETY PRECAUTIONS.

HUNT ARMORY

DATE: 4/21/19

SCALE: 1/8" = 1'

SECTIONS SOUTH AND WEST

PAGE #


2




FRONT
HIDEAWAY HOUSE



SIDE
HIDEAWAY HOUSE

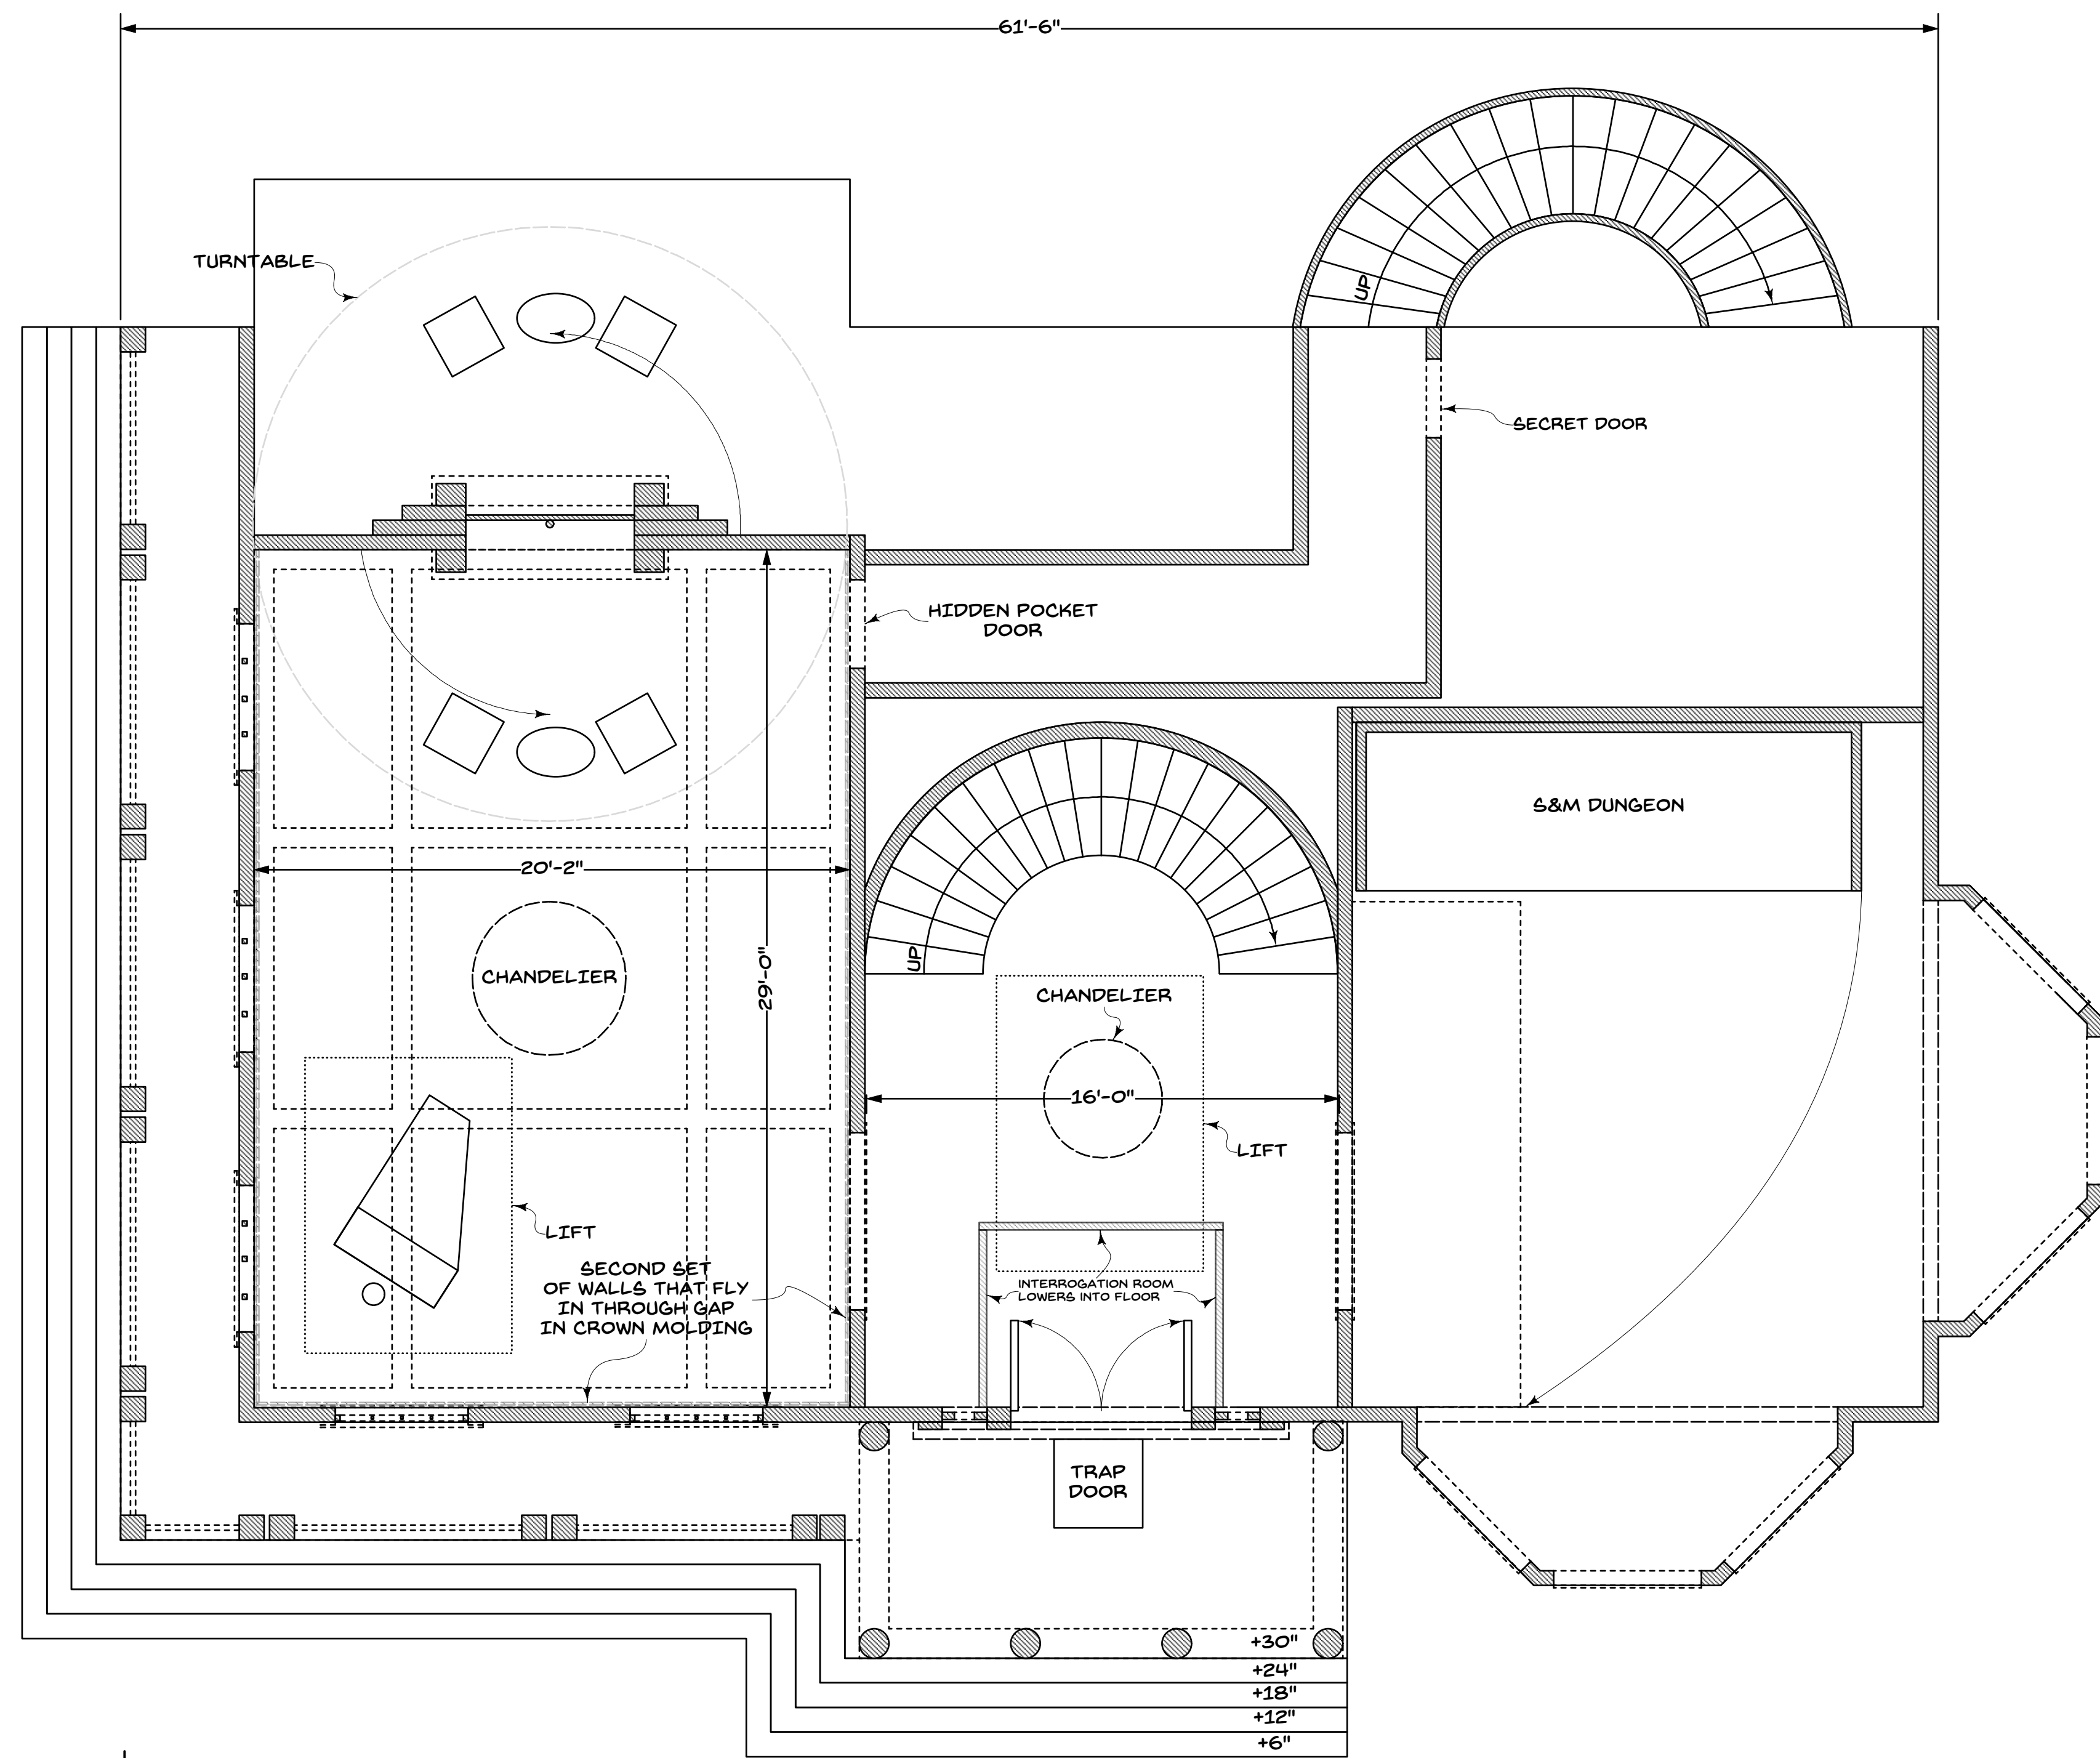

PLAN
HOUSE 1ST FLOOR

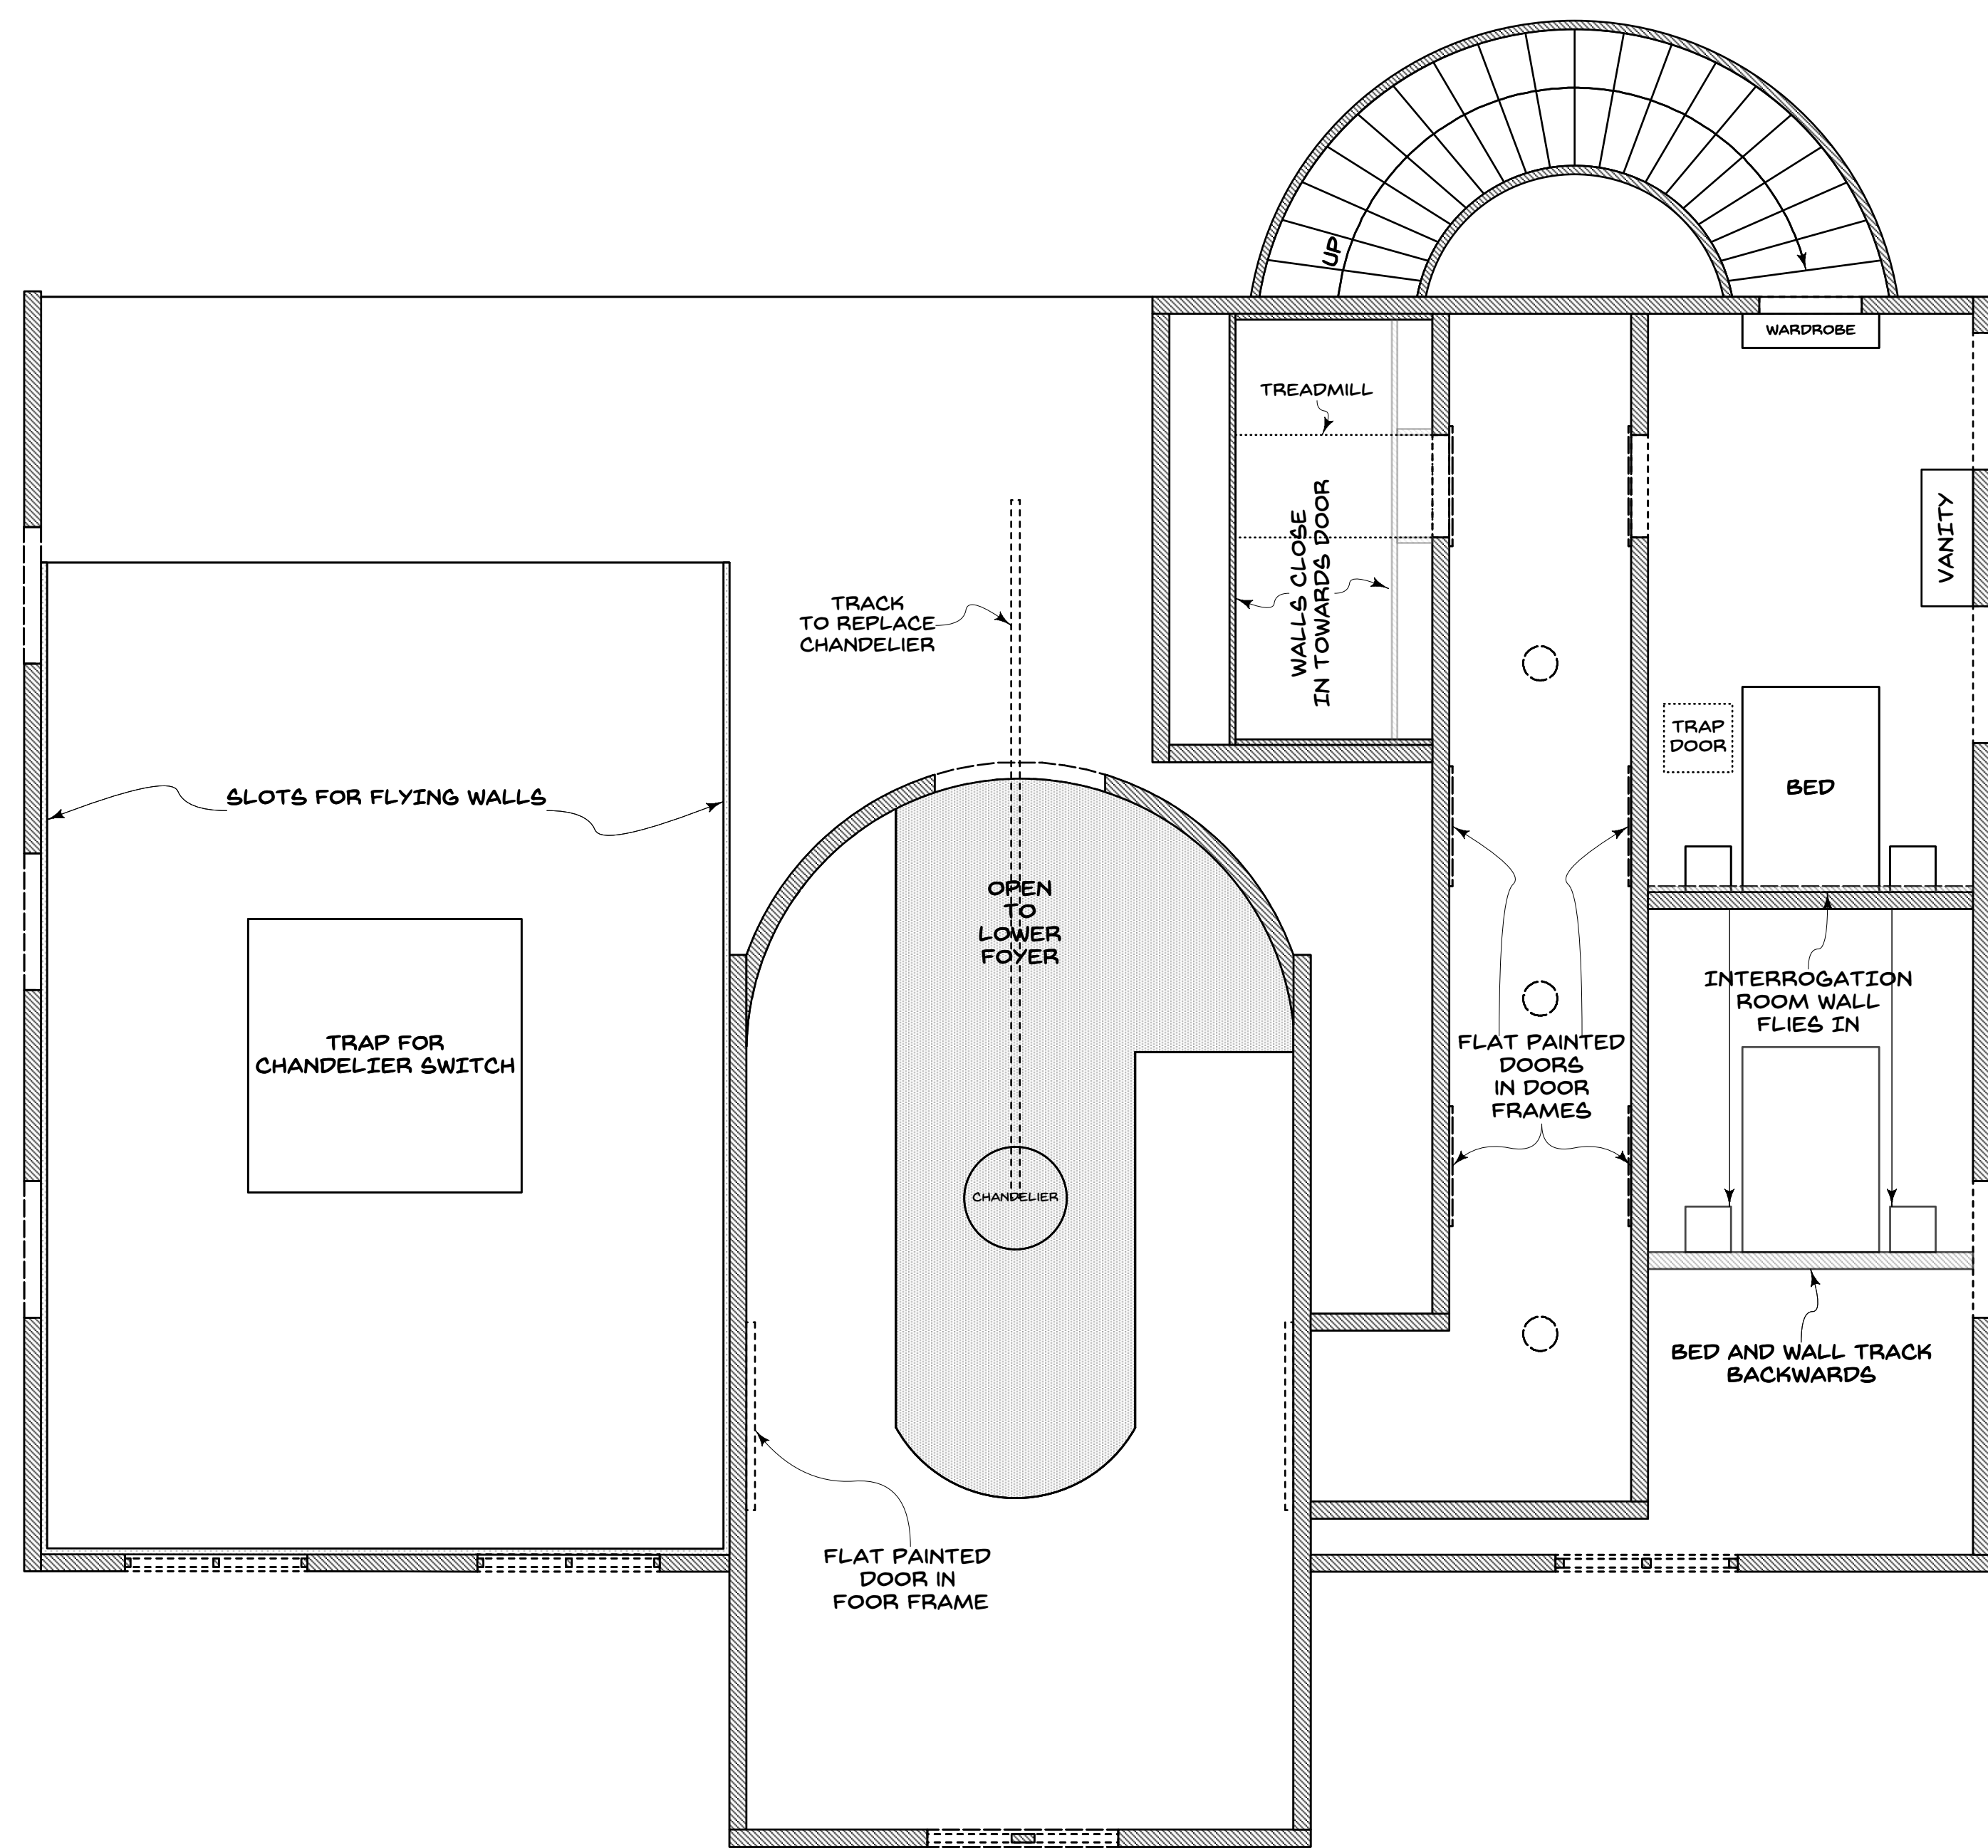

PLAN
HOUSE 2ND FLOOR

BLACKMORE
FRANK

THE NETHER

BY JENNIFER HAILEY

PRODUCTION TEAM

DIRECTOR:
FRANK BLACKMORE
SCENIC DESIGNER:
FRANK BLACKMORE

THE DESIGNER IS RESPONSIBLE FOR THE VISUAL ASPECTS OF THE PRODUCTION ONLY, AND THE SPECIFICATION OF THE DESIGNERS DESIGNS RELATE SOLELY TO THE APPEARANCE OF THE DESIGN AND NOT TO MATTERS OF SAFETY. THE DESIGNER AGREES TO MAKE PROMPT CORRECTING ALTERATIONS TO ANY SPECIFICATIONS FOUND TO BE INCOMPATIBLE WITH PROPER SAFETY PRECAUTIONS.

HUNT ARMORY

DATE: 4/21/19
SCALE: 1/4" = 1'

HOUSE ELEVATIONS AND PLANS

PAGE #

3